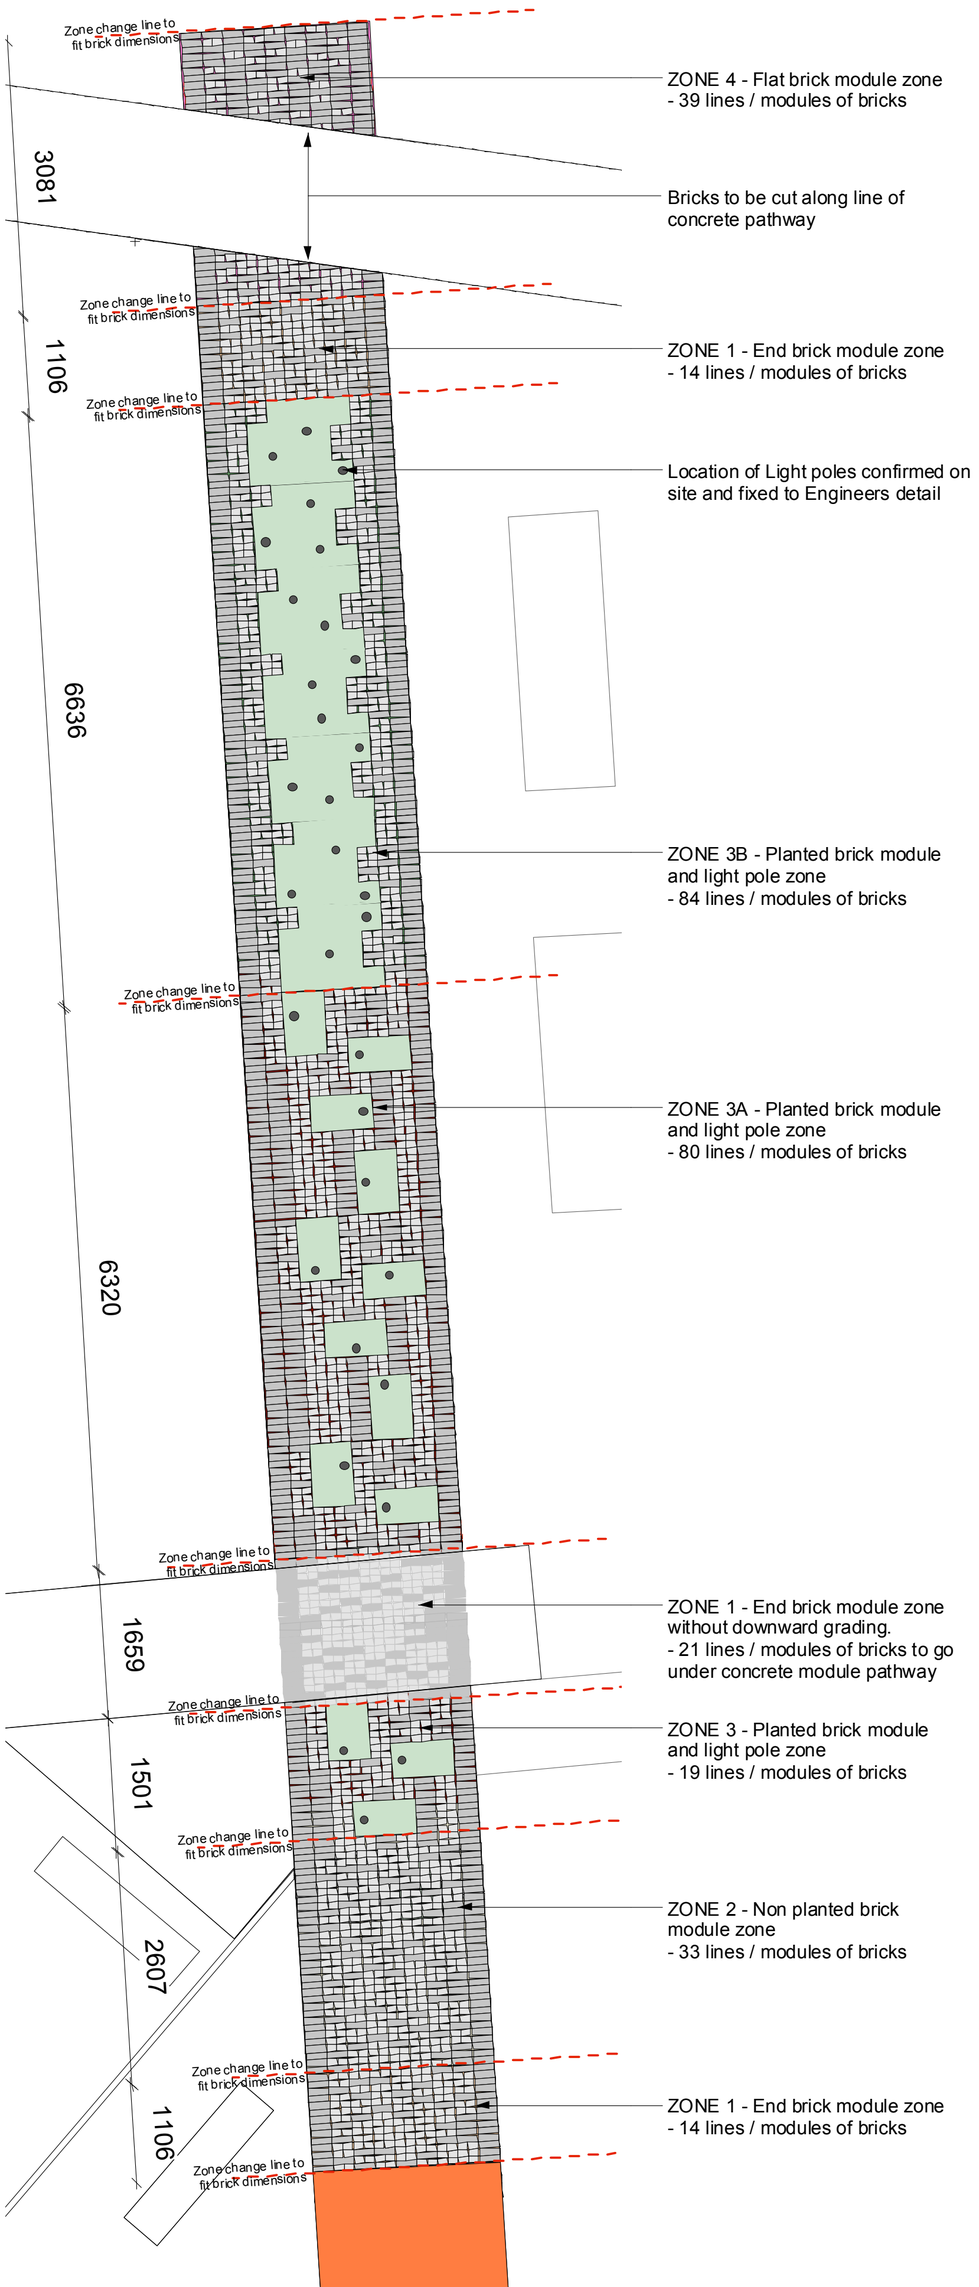

1 SWALE DETAIL PLAN
Scale 1:50

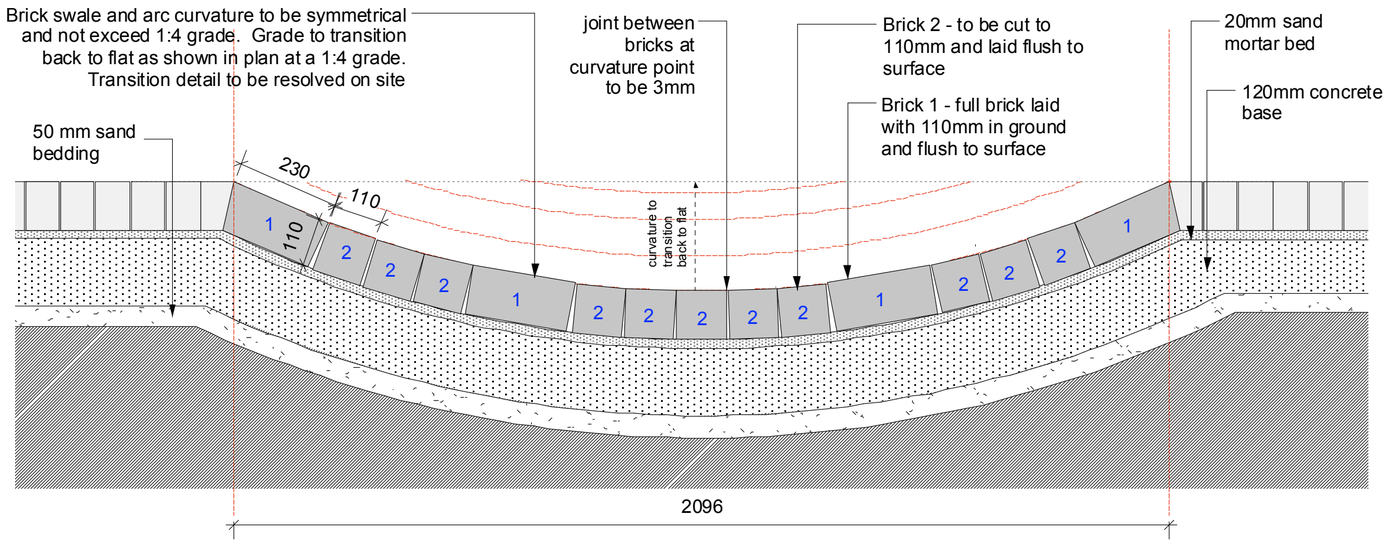

2 ZONE 1 - END BRICK MODULE ZONE - (EXAMPLE SECTION)
Scale 1:10

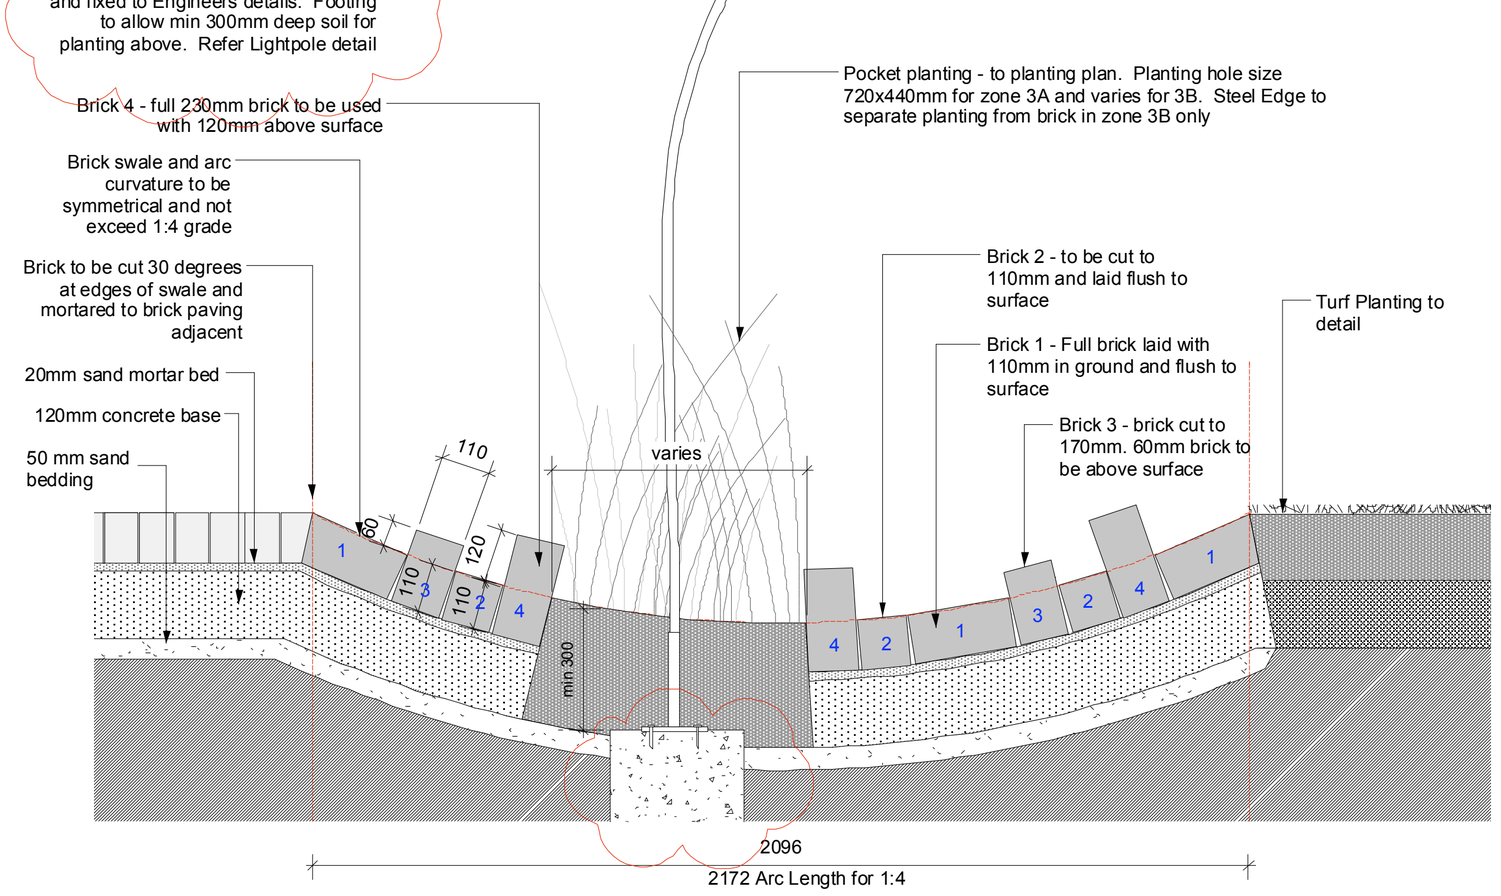

3 ZONE 2 - NON PLANTED BRICK MODULE - (EXAMPLE SECTION)
Scale 1:10

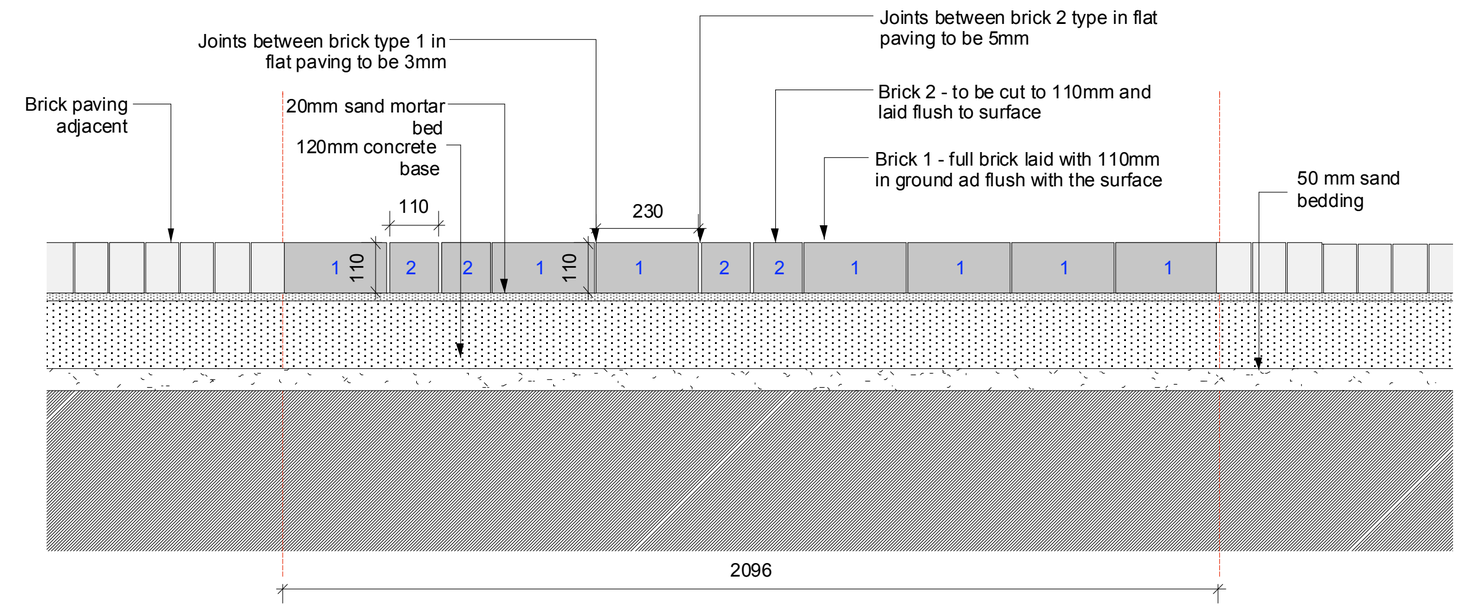

4 ZONE 3 - PLANTED BRICK MODULE & LIGHT POLE ZONE - (EXAMPLE SECTION)
Scale 1:10

5 ZONE 4 - FLAT BRICK MODULE ZONE - (EXAMPLE SECTION)
Scale 1:10

DATE	AMENDMENT	ISSUE
01.06.09	TENDER	A
25.06.09	TENDER	B

jila
jane irwin landscape architecture
Level 5
68 -72 Wentworth Ave
Surry Hills NSW
Australia 2010
Telephone **61 2 9212 6957**
Fascimile 61 2 9212 6951
email jila@jila.net.au
www.jila.net.au
Landscape Architect

Client

BALFOUR STREET POCKET PARK
Project

SWALE DETAIL PLAN
Title

090201 SS/DH
Project no. Drawn By

LT05 B
Drawing No. Issue

AS SHOWN 25 JUN 09
Scale Date